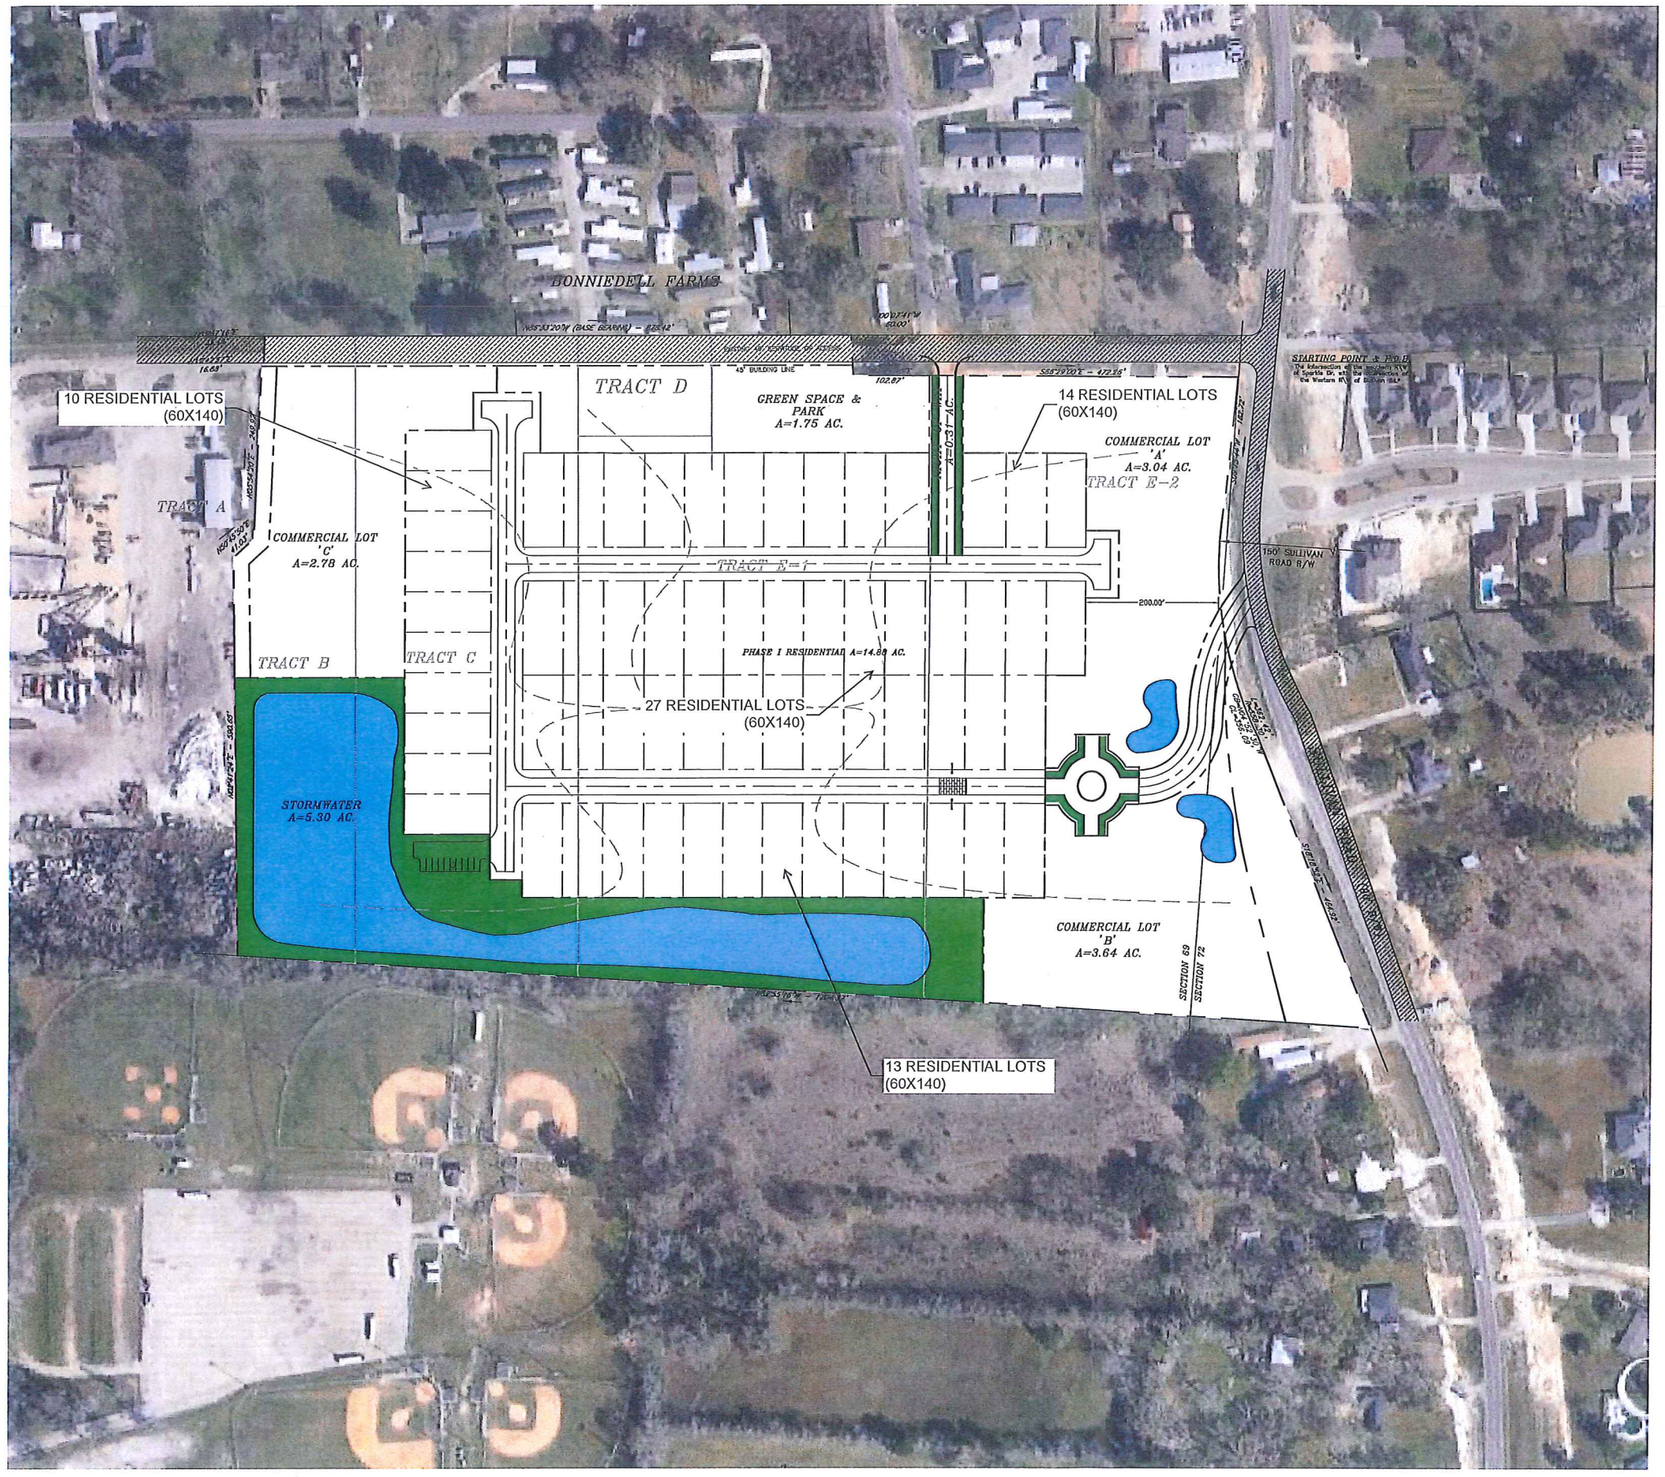

Not For Construction

CONCEPTUAL SITE PLAN

SCALE IN FEET

100' 50' 0 100' 200' 300'

REVISION	BY

DUPLANTIS DESIGN GROUP, PC
"CIVIL ENGINEERING • ARCHITECTURE • LANDSCAPE ARCHITECTURE"
314 EAST BAYOU ROAD THIBODAUX, LA 70301
PHONE: 985-447-0090 \\ FAX: 985-447-7009
WWW.DDGPC.COM
THIBODAUX \ COVINGTON \ HOUSTON \ BATON ROUGE \ HOUMA \ ATLANTA

STAMP

SIGNATURE:

DATE:

MIX USE PLAN
SPARKLE DR @ SULLIVAN RD
CENTRAL, EAST BATON ROUGE PARISH, LA

DRAWN	CDS
CHECKED	OJM
ISSUED DATE	07-02-14
ISSUED FOR	REVIEW
PROJECT NO.	13-385
FILE	Mix Use Concept Plan_2014-05-31
SHEET	P-1

R:\DWG\13-000\13-385\Exhibits\mix Use Concept Plan_2014-05-31.dwg